BRITISH COLUMBIA

Placer Lease Application

Technical Survey Plan

Application Event Number: 4250647

File Number: 13990-04-602

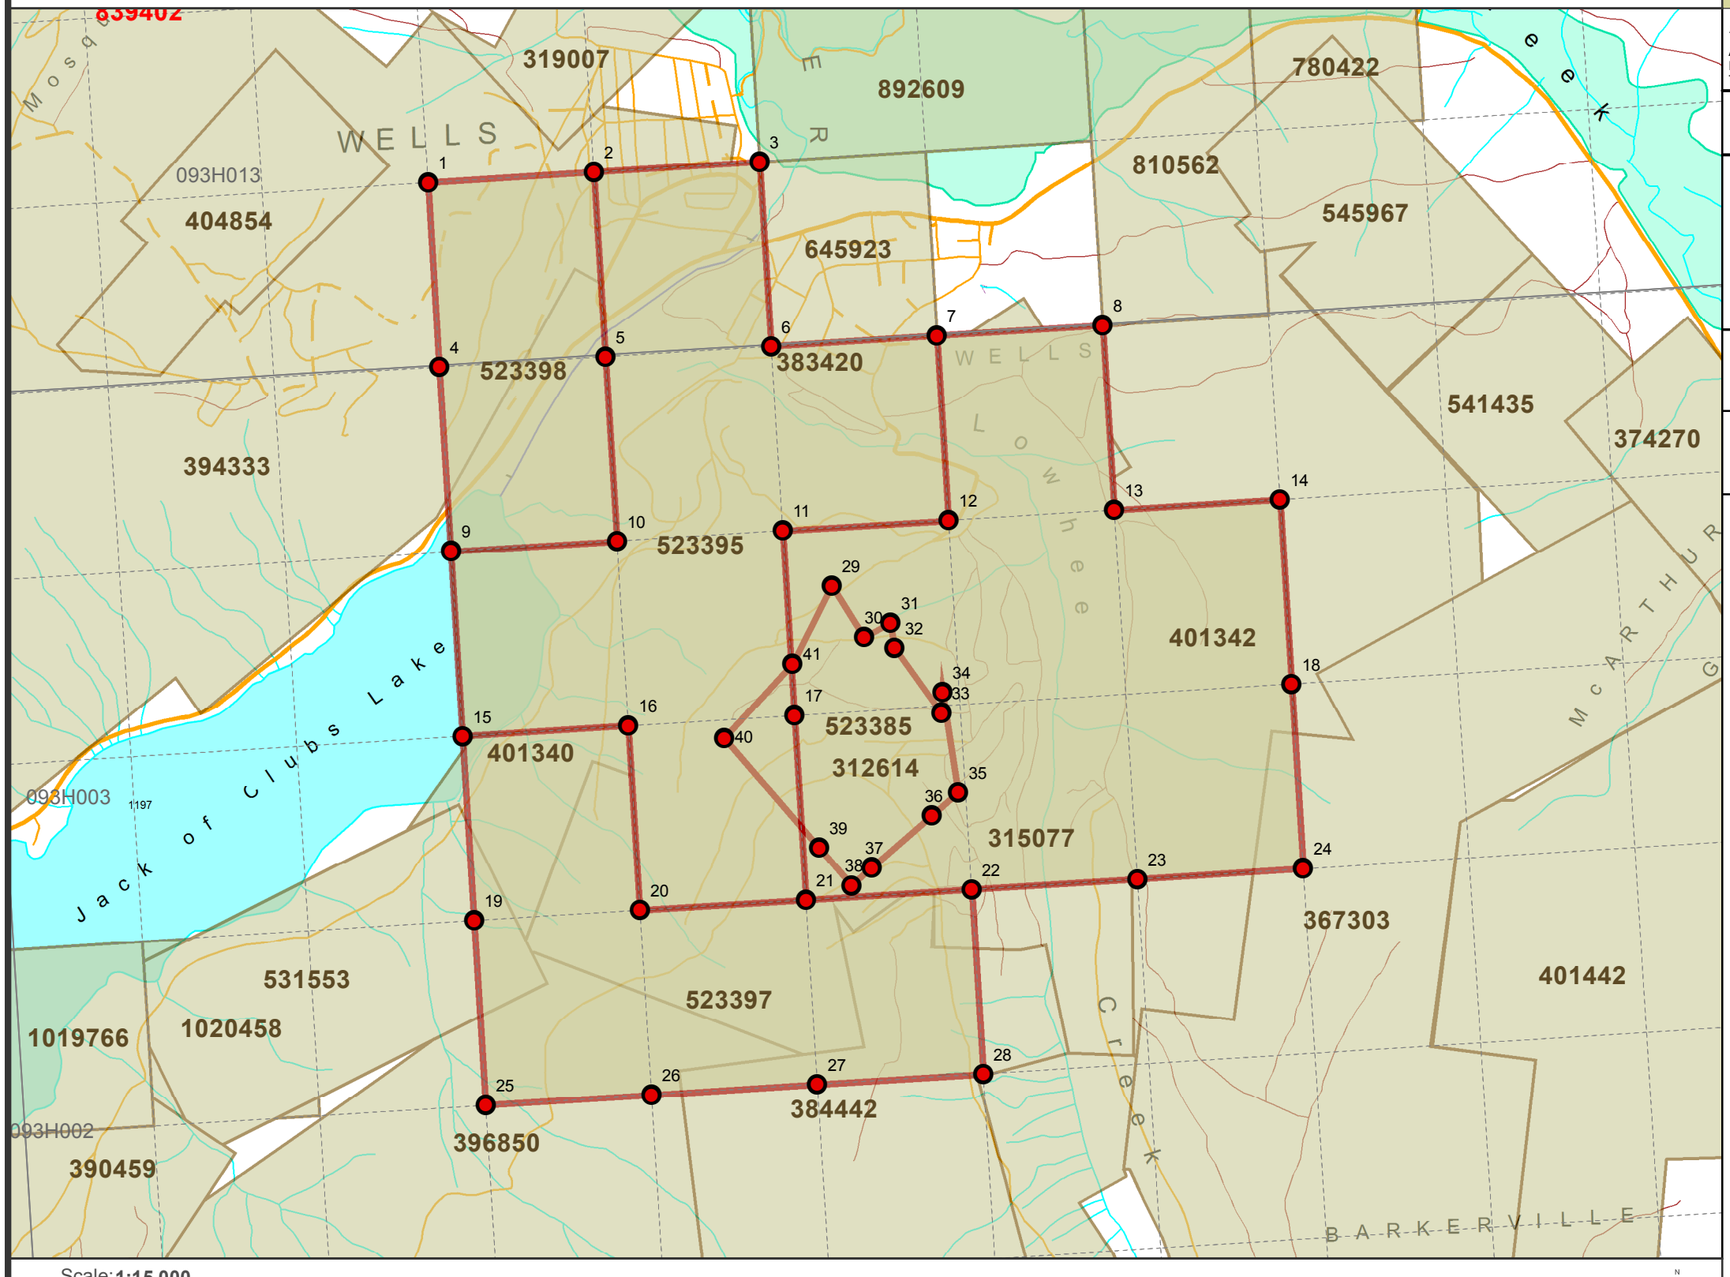

Scale: 1:15,000

● Point with UTM Coordinates | Placer Claim | Parks & Protected Areas | Mapsheet Grid | MTO Cell Grid

Area in Hectares: 398.92

Area in Hectares was calculated by the extent of the lease area to be applied for.
It does not include the area of legacy tenure # 312614 as it overlaps the remaining 4 cell tenures.
The area of the legacy tenure is 23.44 ha.

Tenure Number(s)	Claim Name(s)
312614 523385 523395 523397 523398	Keno #10 Jack of Clubs

UTM Coordinates (meters)

Point	Easting	Northing	Point	Easting	Northing
1	594887.71E	5884792.62N	22	596180.13E	5882963.70N
2	595306.14E	5884800.92N	23	596598.71E	5882972.13N
3	595724.55E	5884809.28N	24	597017.28E	5882980.56N
4	594896.88E	5884329.14N	25	594933.56E	5882475.21N
5	595315.35E	5884337.44N	26	595352.19E	5882483.51N
6	595733.81E	5884345.80N	27	595770.81E	5882491.86N
7	596152.26E	5884354.15N	28	596189.42E	5882500.22N
8	596570.71E	5884362.58N	29	595860.49E	5883739.26N
9	594906.05E	5883865.66N	30	595936.90E	5883607.61N
10	595324.56E	5883873.96N	31	596004.52E	5883639.73N
11	595743.06E	5883882.31N	32	596011.87E	5883577.07N
12	596161.55E	5883890.67N	33	596122.45E	5883409.33N
13	596580.05E	5883899.10N	34	596127.35E	5883460.81N
14	596998.54E	5883907.53N	35	596156.50E	5883208.02N
15	594915.22E	5883402.17N	36	596087.75E	5883153.32N
16	595333.77E	5883410.47N	37	595931.32E	5883028.84N
17	595752.31E	5883418.83N	38	595878.54E	5882986.84N
18	597007.91E	5883444.05N	39	595800.60E	5883084.78N
19	594924.39E	5882938.69N	40	595574.10E	5883369.43N
20	595342.98E	5882946.99N	41	595753.19E	5883546.99N
21	595761.56E	5882955.35N			

All Points are within UTM Zone 10

I hereby agree with the boundary as identified in red and the coordinates provided

X _____

Donald Christopher Carter (104391)

Date: _____

Projection: BC Albers Datum: NAD83 Data Source: BC Geographic Warehouse Produced by: Mineral Titles Branch, Ministry of Energy and Mines Date: 28/05/2014 Path: W:\em\vic\mtb\Local\projects\leases\placer\applications\13990-04-602\mxd\PlacerLease-TechnicalSurveyPlan_11x17_Appl#_4250647.mxd