Falling Type	Ha	Volume
Handfalling	0	0
Mechanical	7.6	3276
TOTAL	**7.6**	**3276**
CRUISE VOL/HA (m3)		431
ENG VOL/HA (m3)		431
HAUL DISTANCE		

HARVEST METHODS		
System	Ha	Volume
R/W	0.0	0
Snorkel	0.0	0
Hoe Chuck	7.6	3276
Grapple	0.0	0
High Lead	0.0	0
Helicopter	0.0	0
Harvest Area	**7.6**	**3276**
R/W Removed	0.5	
WTRA	1.2	
TLA	0.0	
Gross Area	**9.3**	**3276**

VOLUME BY TIMBERMARK			
Timbermark	Type	Ha	Vol
K2D 007	CROWN	7.6	3276
			0
			0
			0
TOTAL		**7.6**	**3276**
Field Work:	K2 Forestry		
Checked By:	G.Knoll,RPF		
AVCF CORP:			DATE
AVCF CORP:			DATE

SPECIES	
%	
Ba	3
Hw	2
Ced	15
Cy	
Fd	78
Dr	2
Pw	
OG	
SG	100%

PROFESSIONAL SEAL AND SIGNATURE

Digitally signed by George Knoll
Date: 2015.02.24 07:59:12 -08'00'

I certify that I have reviewed this document, and while I did not personally supervise the work described, I have determined that this work has been done to the standards expected of a member of the Association of British Columbia Forest Professionals.

CONTRACTOR DATE

Alberni Valley Community Forest manages waste wood to allow public to have opportunity to cut firewood

Always wear proper personal protective equipment

Do not leave debris on road or in ditches

Do not block roads when cutting wood

Emergency Information
Community Forest Office (250-731-7377)
Police & Ambulance 911
Fire Reporting by cell *5555 or 1-800-663-5555
Coastal Fire Centre 1-800-951-4200 (24hr)

Restrictions
-No Cutting without Permit
-No Cutting In High and Extreme Fire Hazard
-No Dumping or Littering
-Cutting only in Identified Areas
-No Cutting Standing Trees
-No Damaging Regenerating Seedlings
-No Leaving Debris In Streams

BLOCK	Easting	Northing	GEOGRAPHIC Latitude	Longitude
B14	1068773	476374	49° 17' 58.5"	125° 03' 18.8"
B15	1068070	476893	49° 18' 15.6"	125° 03' 53.3
W14	1073513	475898	49° 17' 40.9"	124° 59' 24.8"
W16	1072138	476934	49° 18' 15.1"	125° 00' 32.1"

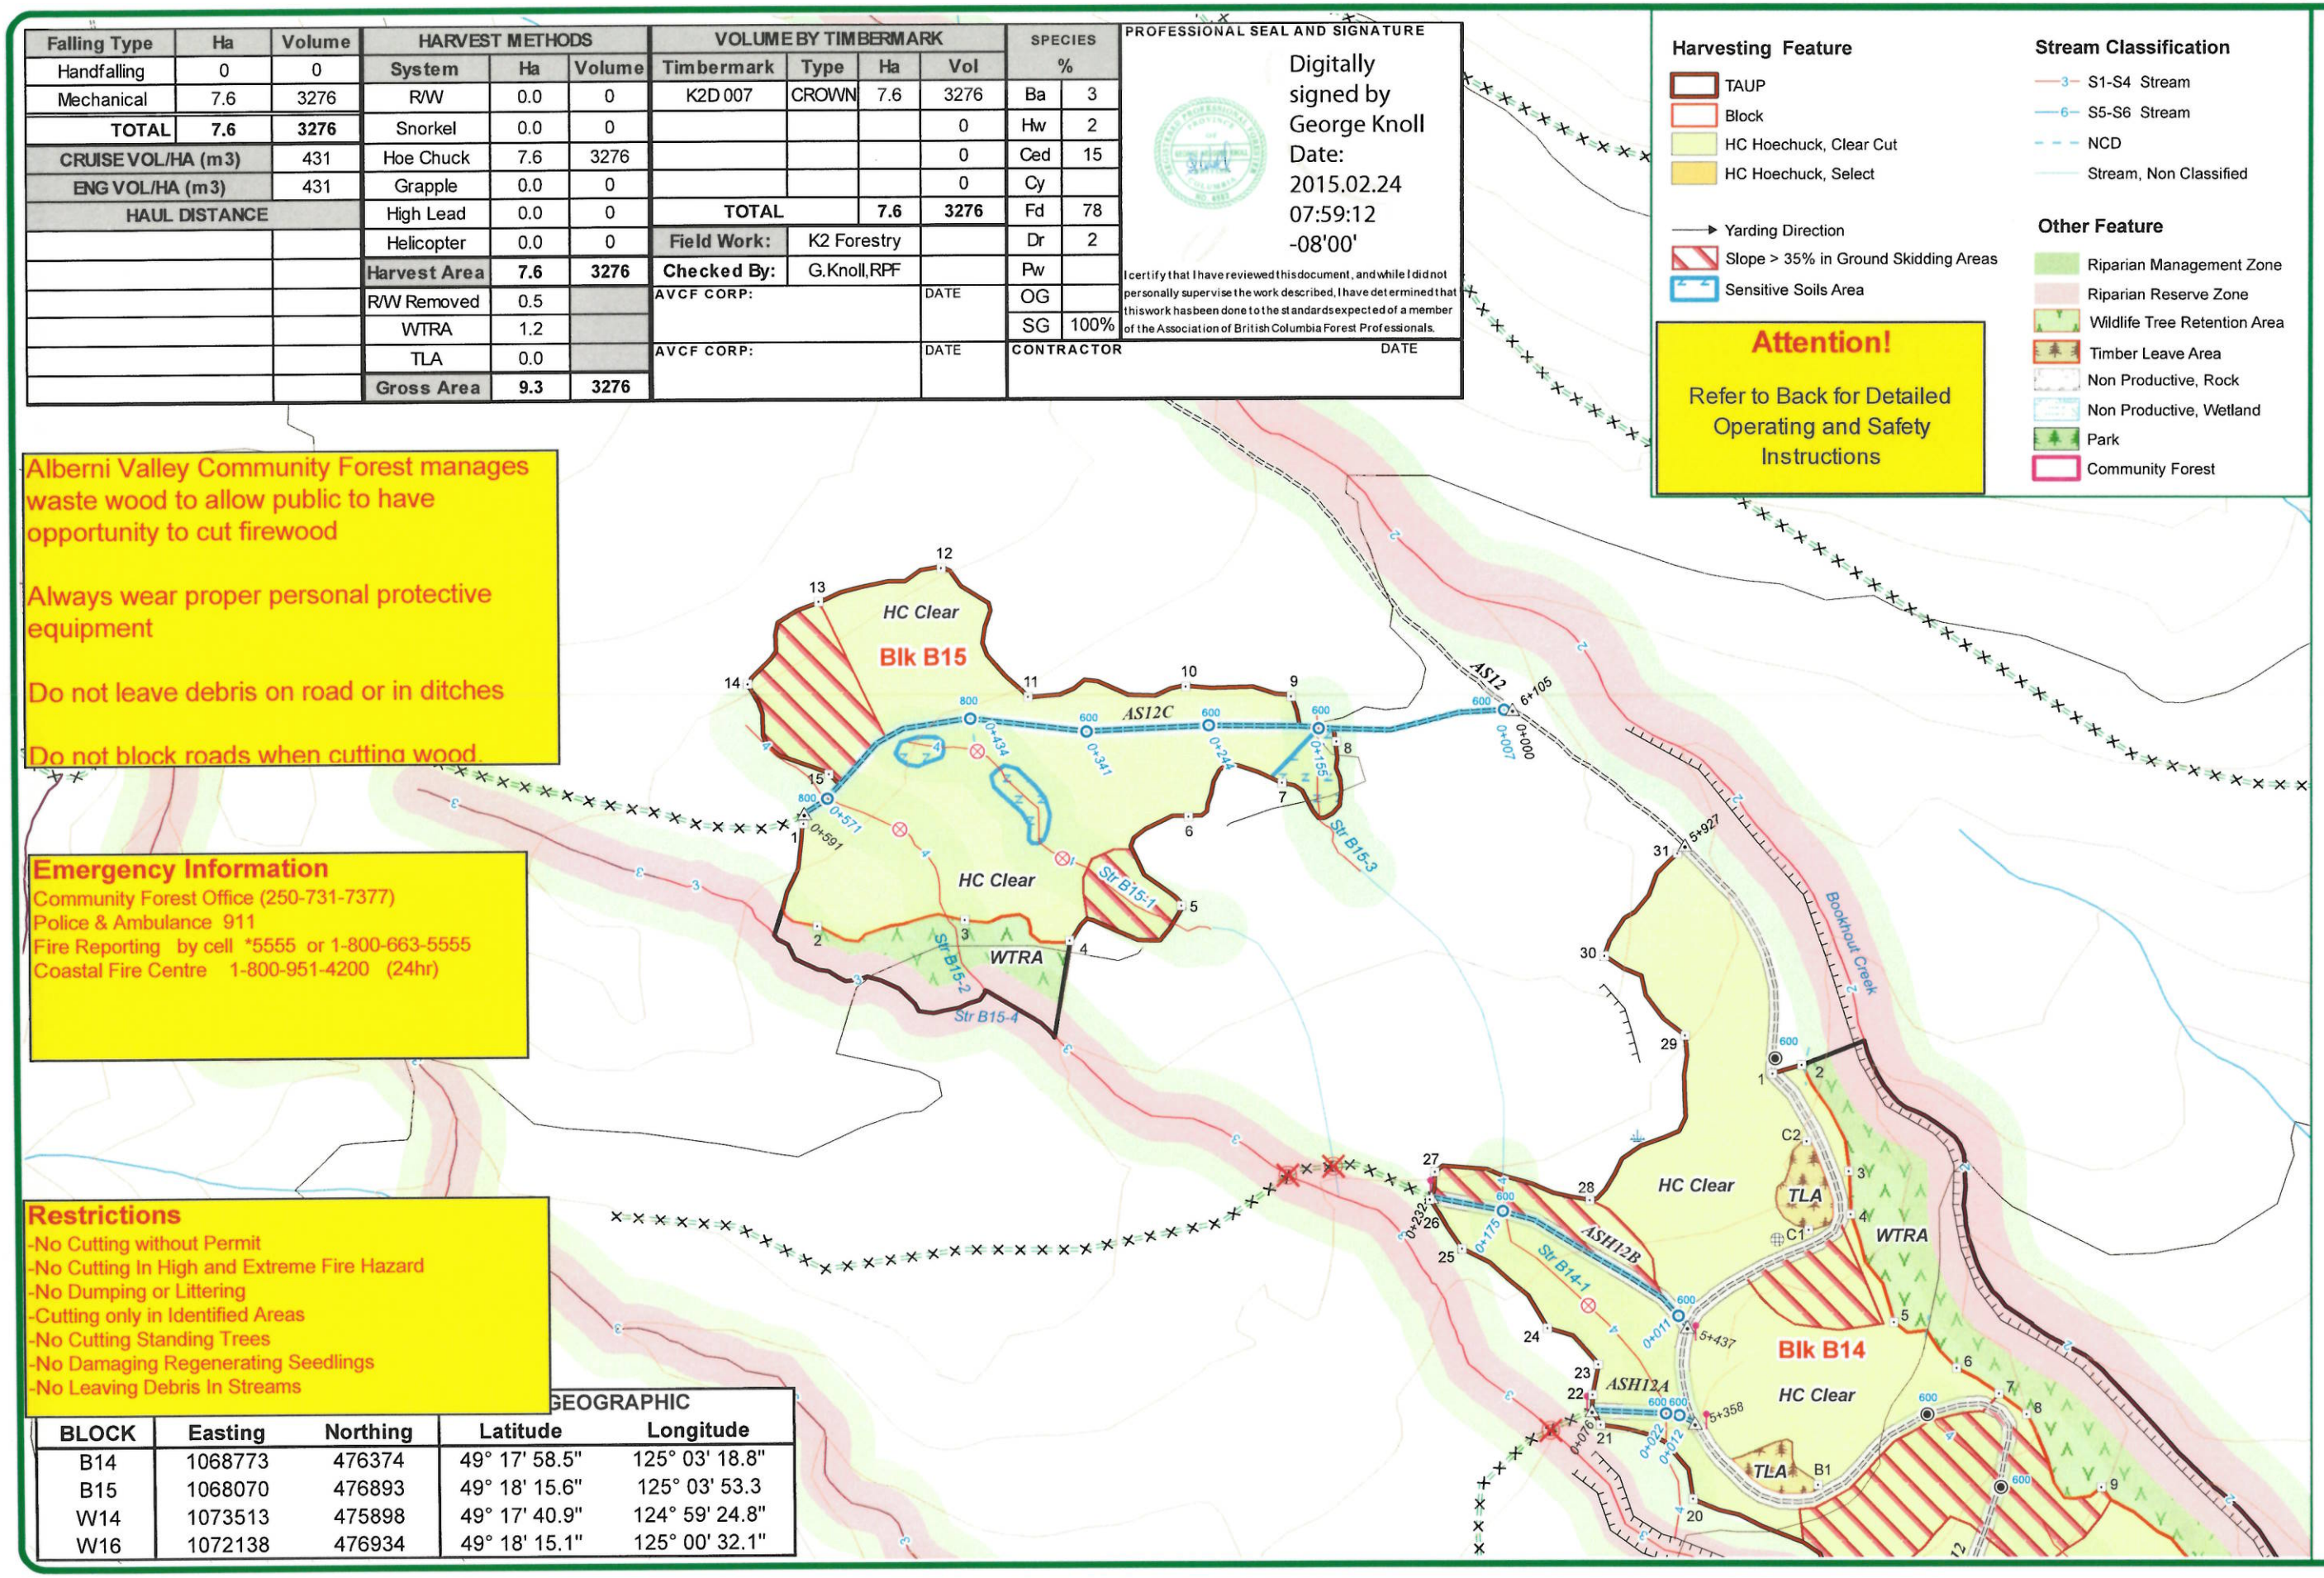

Harvesting Feature
- TAUP
- Block
- HC Hoechuck, Clear Cut
- HC Hoechuck, Select
- Yarding Direction
- Slope > 35% in Ground Skidding Areas
- Sensitive Soils Area

Attention!
Refer to Back for Detailed Operating and Safety Instructions

Stream Classification
- S1-S4 Stream
- S5-S6 Stream
- NCD
- Stream, Non Classified

Other Feature
- Riparian Management Zone
- Riparian Reserve Zone
- Wildlife Tree Retention Area
- Timber Leave Area
- Non Productive, Rock
- Non Productive, Wetland
- Park
- Community Forest

MAP 1 of 1

Alberni Valley Community Forest K2D
Sproat FDU

Harvesting Plan Map
Block B15

N

1:5,000
0 50 100 Meters

Licensee:	Alberni Valley Community Forest Corporation
Forest Region:	Coast
Forest District:	South Island
Reference Map:	92F024, 025, 026 F035, 036
Datum:	NAD 83
Projection:	BC Albers
TSA:	38 Arrowsmith
TSB:	A
FIZ:	B
P.S.Y.U.:	471
Inv. Reg.:	5
Comp.:	4B (Sproat), 4C (Taylor)
Drafted:	February 23, 2015
By:	econ

- Falling Corner
- Landing, Perm., Temp.
- Station
- Culvert: New, Existing
- Bridge: New, Out
- Quarry
- Designated Crossing
- Spoil Site
- Swamp
- Wildlife Tree

Roads & Trails
- Highway / FSR
- Road, existing
- Road, engineered
- Road, to be re-activated
- Road, overgrown
- >10% Adverse Grade
- >18% Favourable Grade
- Old Grade
- Hiking Trail
- Rock Bluff
- Hydro Line