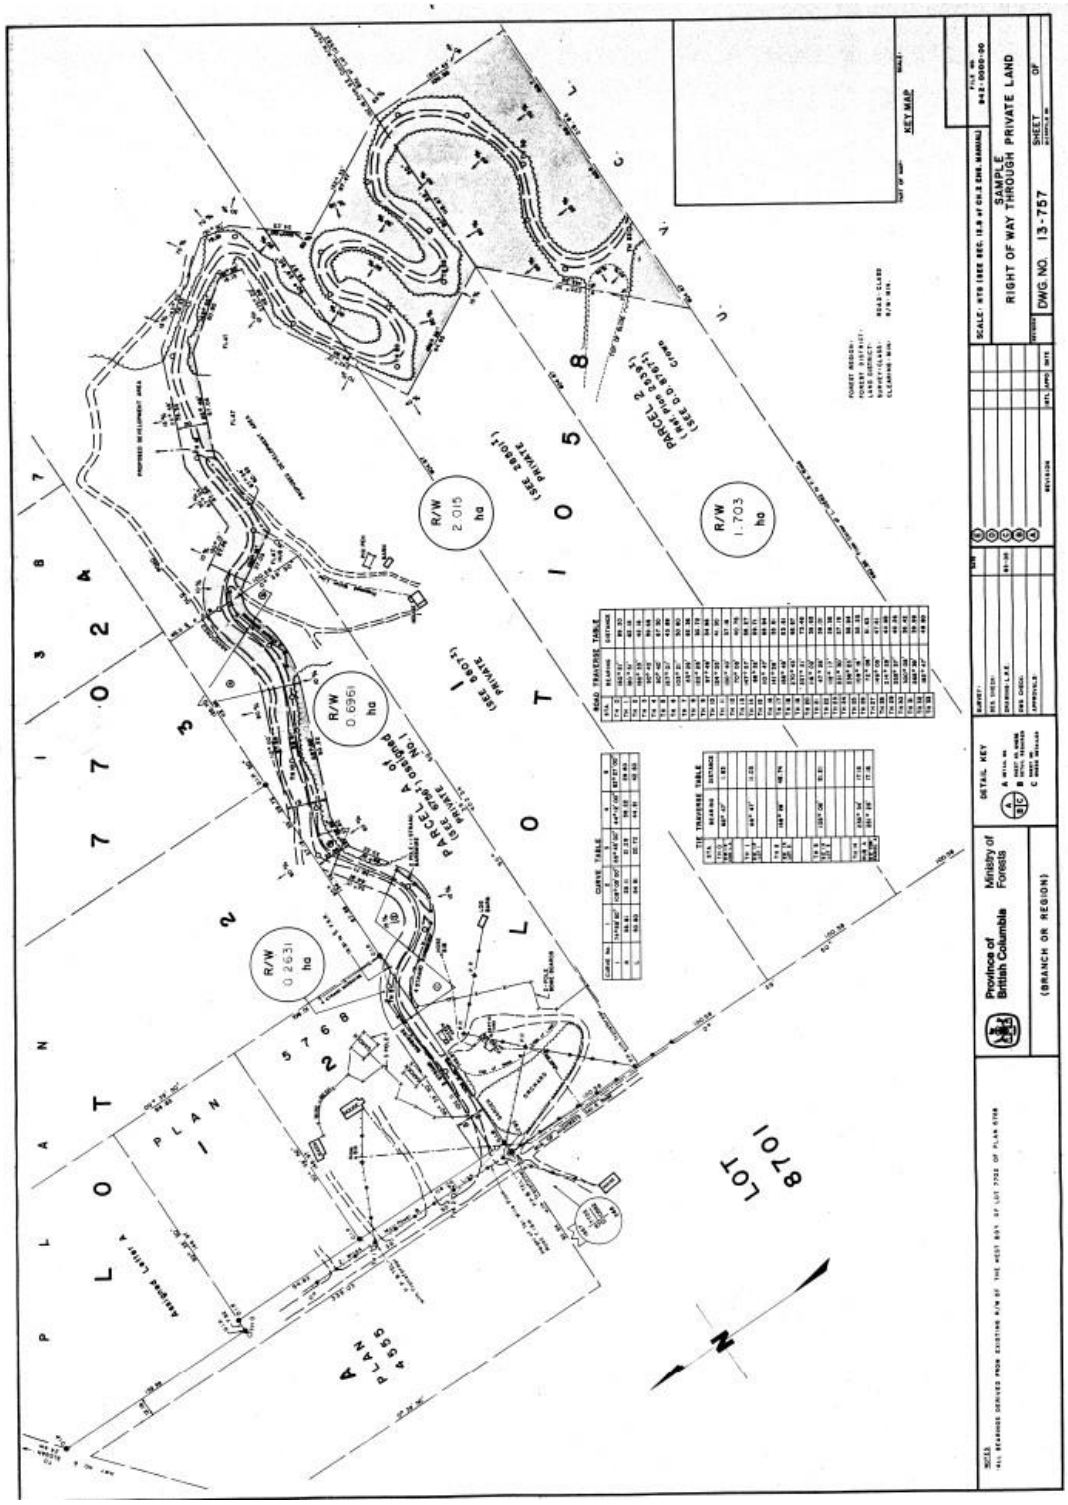Figure 3-5 Dwg. No. 13-757 Sample Right-of-Way through Private Land